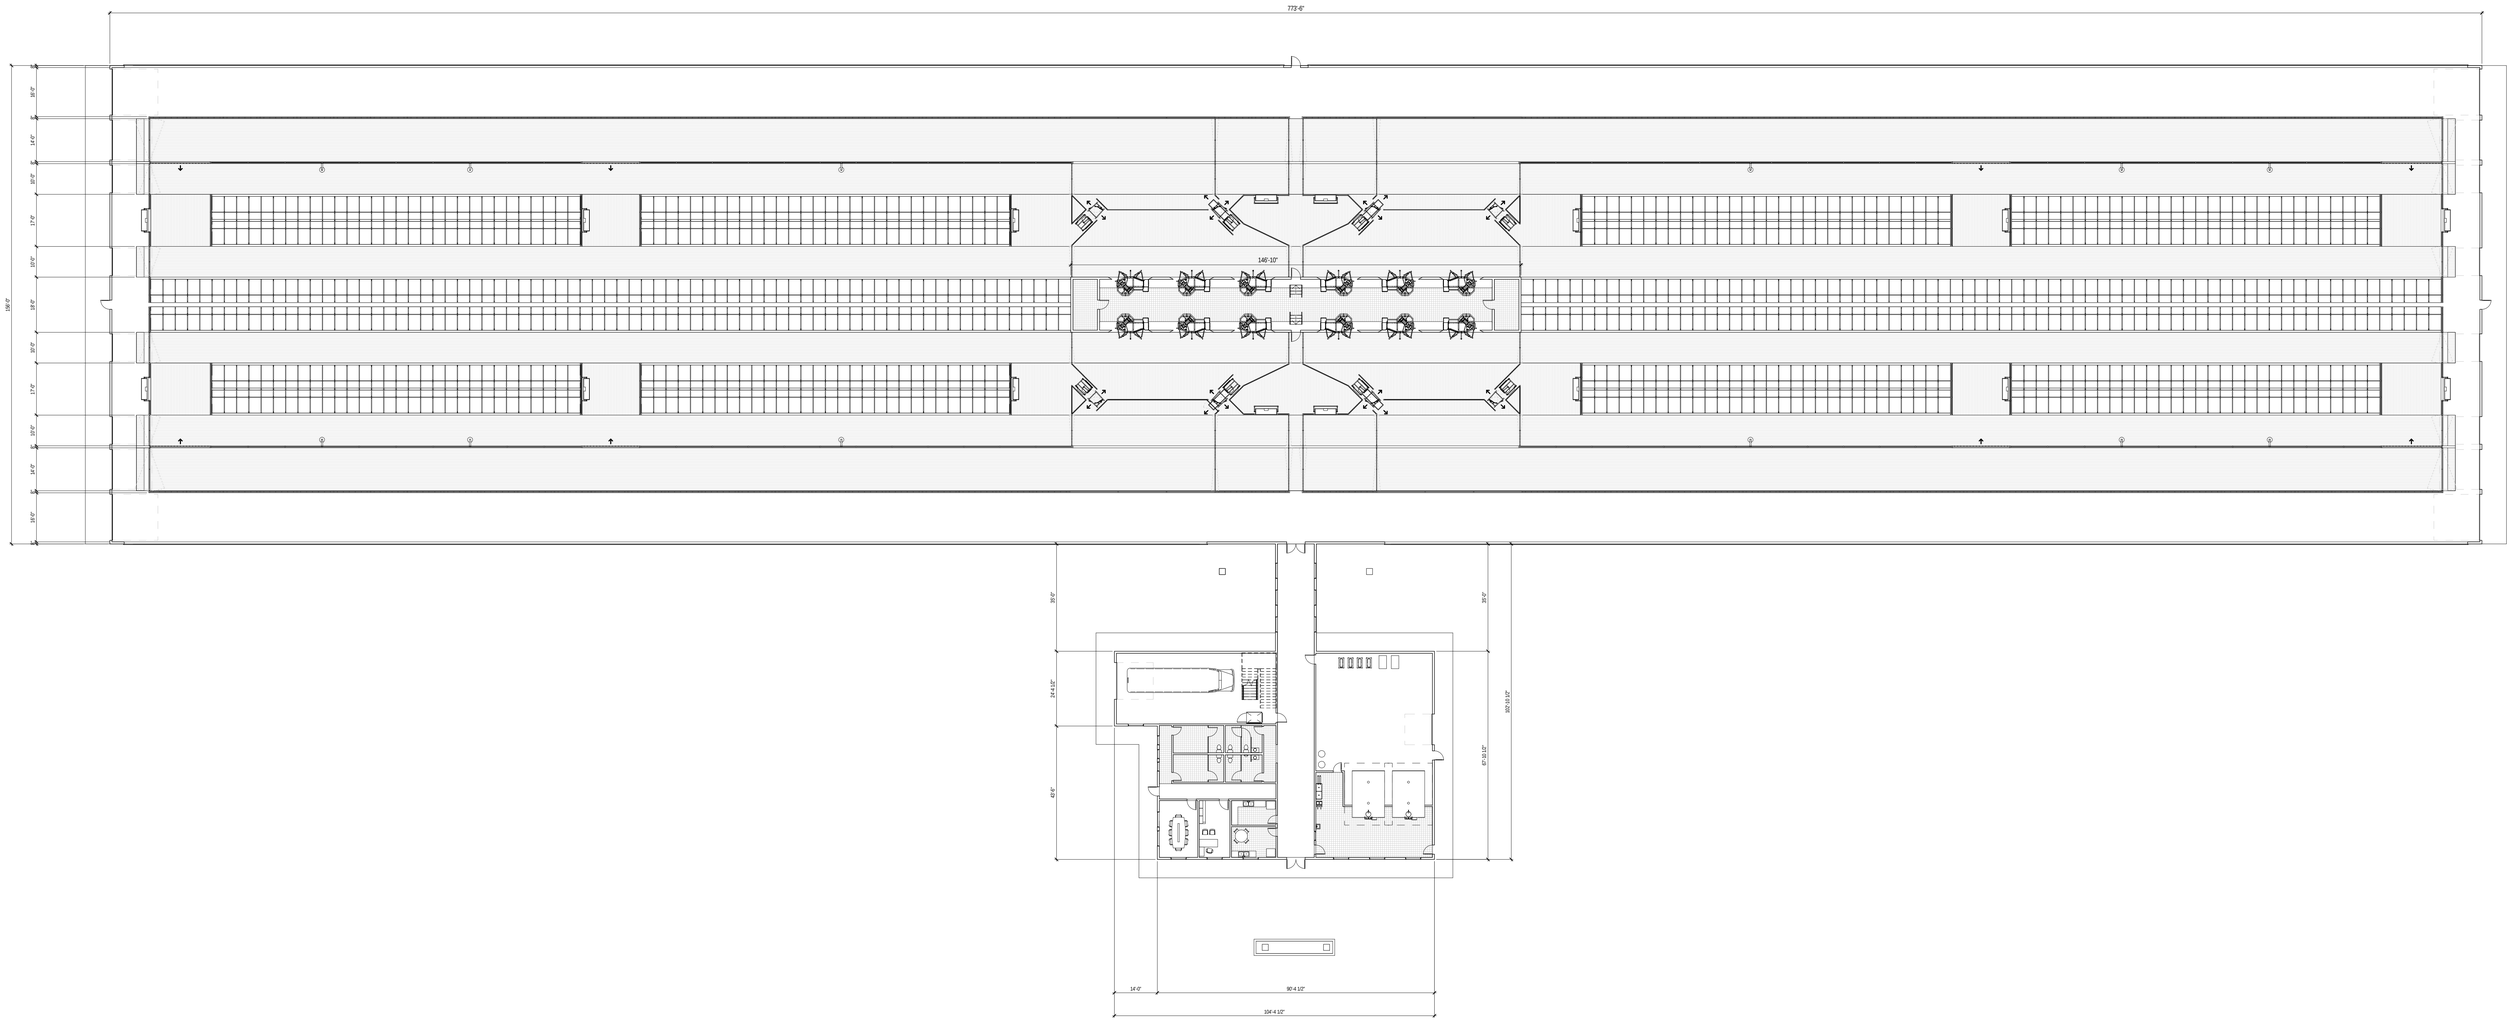

30' 15' 0' 30' 60'

SCALE : 1" = 30'-0"

THIS DRAWING IS THE SOLE PROPERTY OF DELAVAL INC. THIS DOCUMENT HAS ONLY BEEN PROVIDED TO THE CUSTOMER NAMED HEREIN AS A COURTESY, AND IS NOT TO BE COPIED, REPRODUCED, ASSIGNED OR LOANED TO ANY THIRD PARTY. THIS DOCUMENT IS NOT DRAWN TO SCALE AND ONLY INCLUDES ESTIMATES OF SPACE, AND MAY NOT BE RELIED ON, OR USED FOR ANY CONSTRUCTION OR SIMILAR PURPOSES BY THE CUSTOMER OR ANY OTHER PARTY WHO MIGHT OBTAIN A COPY OF THE SAME. NO REPRESENTATIONS OR WARRANTIES ARE MADE REGARDING THE DRAWING AND NO DUTIES ARE UNDERTAKEN BY DELAVAL INC. WITH RESPECT TO THE SAME. THE CUSTOMER SHALL RETURN THE COPY OF THIS DOCUMENT PROMPTLY UPON THE REQUEST OF DELAVAL INC.

FLOOR PLAN

DeLaval

3000 LAKESIDE DRIVE, SUITE 305 S, BANNOCKBURN, ILLINOIS 60015

COPYRIGHT © DELAVAL

(12) VMS FACILITY